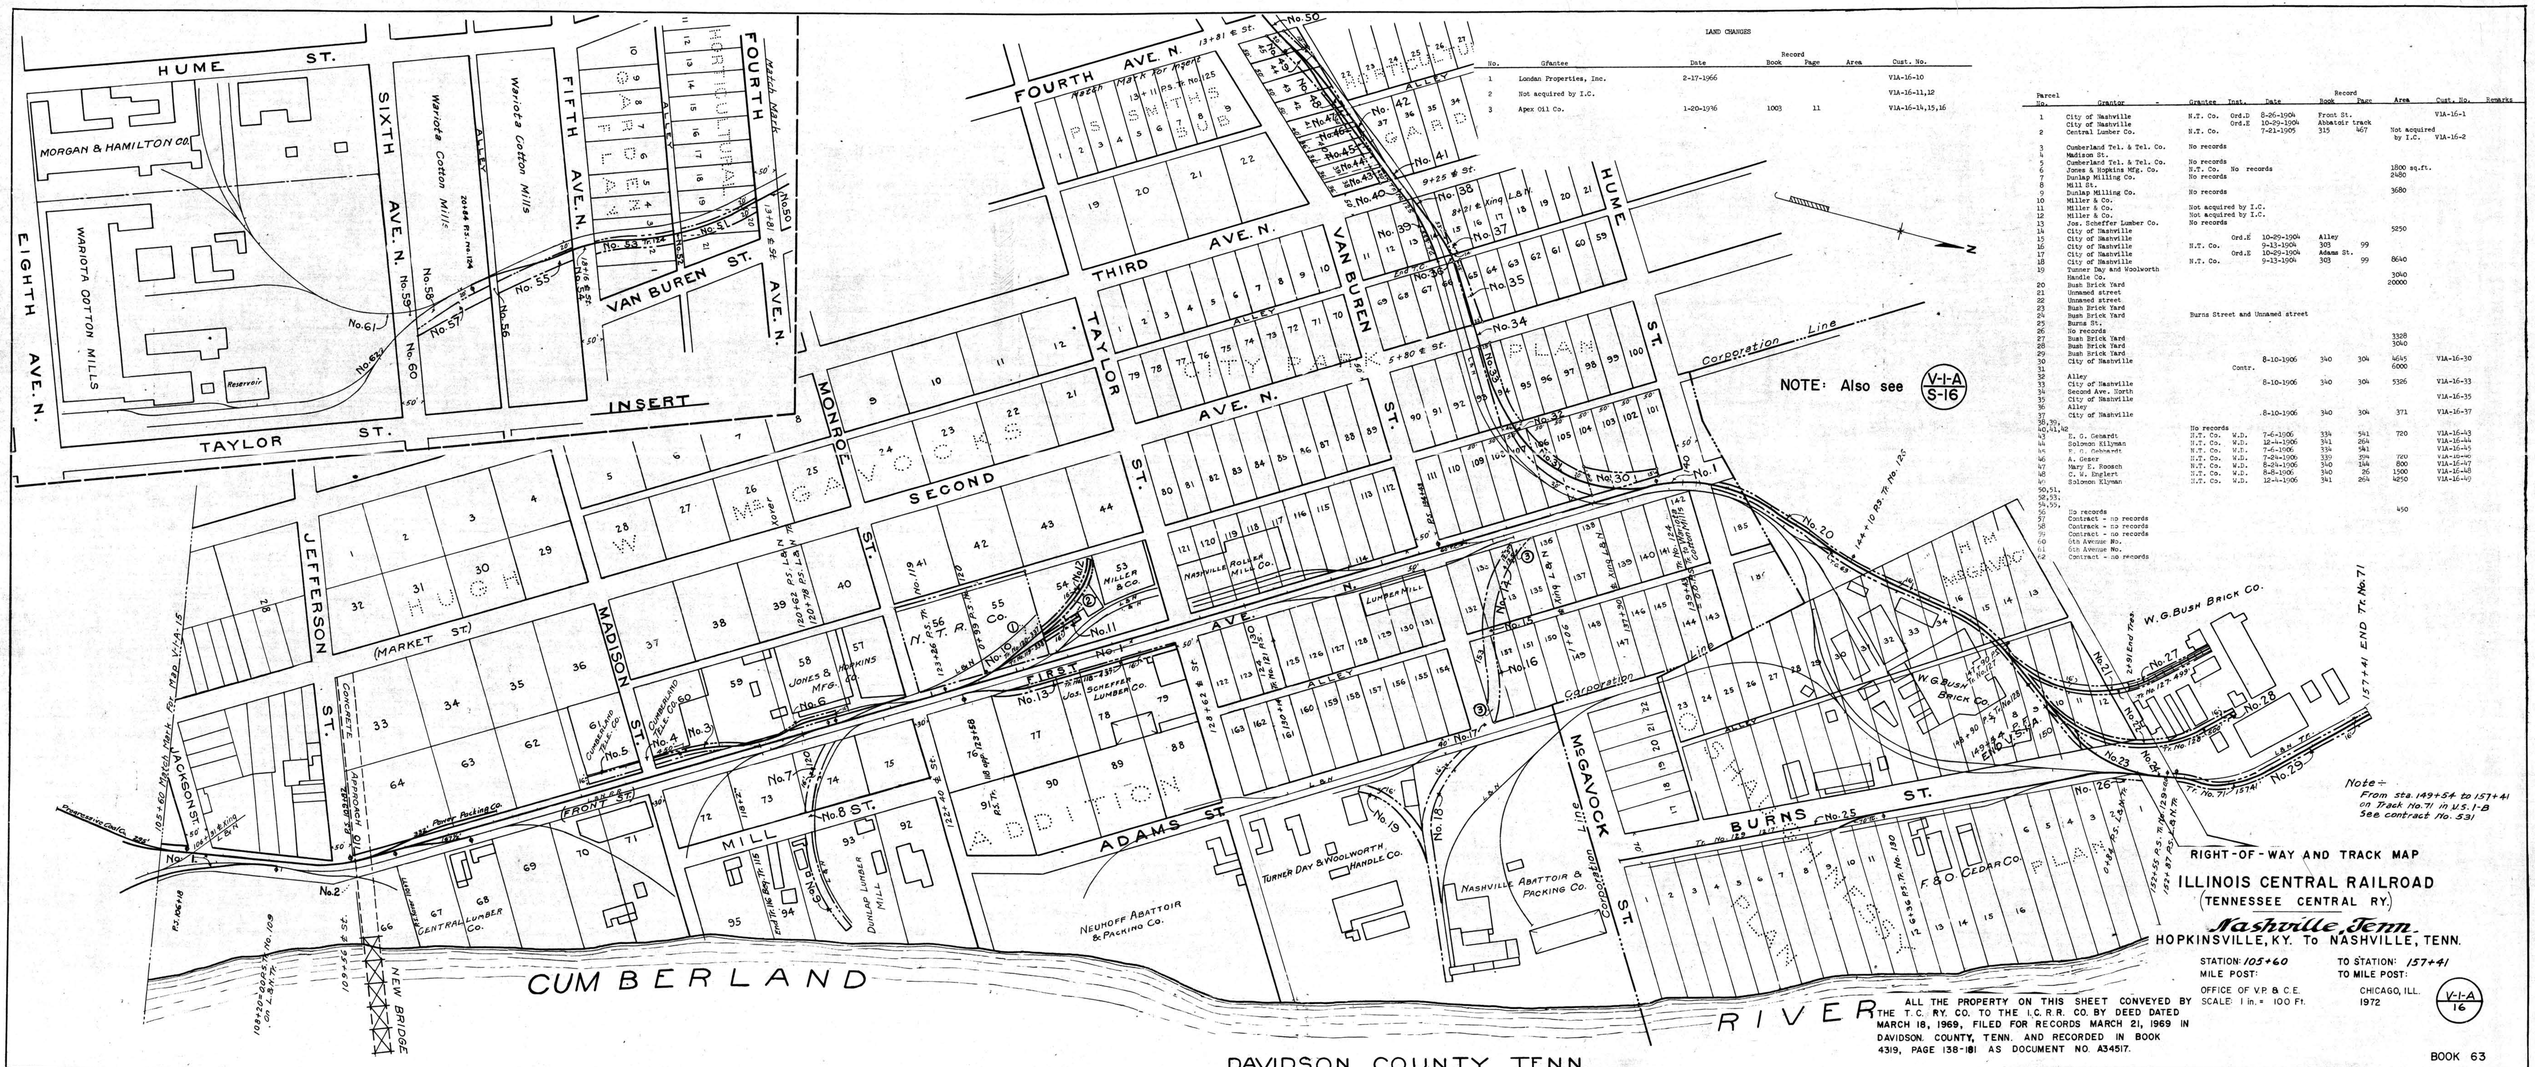

LAND CHANGES

No.	Grantee	Date	Record Book	Page	Area	Cust. No.
1	London Properties, Inc.	2-17-1966				VIA-16-10
2	Not acquired by I.C.					VIA-16-11,12
3	Apex Oil Co.	1-20-1976	1003	11		VIA-16-14,15,16

Parcel No.	Grantor	Grantee	Inst.	Date	Record Book	Page	Area	Cust. No.	Remarks
1	City of Nashville	N.T. Co.	Ord.D	8-26-1904	Front St.			VIA-16-1	
	City of Nashville		Ord.E	10-29-1904	Abbatoir track				
2	Central Lumber Co.	N.T. Co.		7-21-1905	315	467		Not acquired by I.C.	VIA-16-2
3	Cumberland Tel. & Tel. Co.	No records							
4	Madison St.								
5	Cumberland Tel. & Tel. Co.	No records							
6	Jones & Hopkins Mfg. Co.	N.T. Co.	No records						
7	Dunlap Milling Co.	No records						1800 sq.ft.	
8	Mill St.							2480	
9	Dunlap Milling Co.	No records						3680	
10	Miller & Co.								
11	Miller & Co.	Not acquired by I.C.							
12	Miller & Co.	Not acquired by I.C.							
13	Jos. Scheffer Lumber Co.	No records							
14	City of Nashville							5250	
15	City of Nashville		Ord.E	10-29-1904	Alley				
16	City of Nashville	N.T. Co.		9-13-1904	303	99			
17	City of Nashville		Ord.E	10-29-1904	Adams St.				
18	City of Nashville	N.T. Co.		9-13-1904	303	99		8640	
19	Turner Day And Woolworth Handle Co.							3040	
20	Bush Brick Yard							20000	
21	Unnamed street								
22	Unnamed street								
23	Bush Brick Yard								
24	Bush Brick Yard	Burns Street and Unnamed street							
25	Burns St.								
26	No records							3328	
27	Bush Brick Yard							3040	
28	Bush Brick Yard								
29	Bush Brick Yard								
30	City of Nashville			8-10-1906	340	304		4645	VIA-16-30
31			Contr.					6006	
32	Alley								
33	City of Nashville			8-10-1906	340	304		5326	VIA-16-33
34	Second Ave. North								VIA-16-35
35	City of Nashville								
36	Alley								
37	City of Nashville			8-10-1906	340	304		371	VIA-16-37
38,39, 40,41,42		No records							
43	E. G. Genardi	N.T. Co.	W.D.	7-6-1906	334	541		720	VIA-16-43
44	Solomon Kilyman	N.T. Co.	W.D.	12-4-1906	341	264			VIA-16-44
45	W. H. Tebbenett	N.T. Co.	W.D.	7-6-1906	334	541			VIA-16-45
46	A. Geser	N.T. Co.	W.D.	7-20-1906	330	304		720	VIA-16-46
47	Mary E. Posach	N.T. Co.	W.D.	8-24-1906	340	144		800	VIA-16-47
48	C. W. Englert	N.T. Co.	W.D.	8-8-1906	340	26		1500	VIA-16-48
49	Solomon Kilyman	N.T. Co.	W.D.	12-4-1906	341	264		4250	VIA-16-40
50,51, 52,53, 54,55, 56	No records							450	
57	Contract - no records								
58	Contract - no records								
59	Contract - no records								
60	6th Avenue No.								
61	6th Avenue No.								
62	Contract - no records								

NOTE: Also see V-I-A S-16

Note: From sta. 149+54 to 157+41 on Track No.71 in U.S.I-B See contract no. 331

RIGHT-OF-WAY AND TRACK MAP

ILLINOIS CENTRAL RAILROAD

(TENNESSEE CENTRAL RY.)

Nashville, Tenn.

HOPKINSVILLE, KY. To NASHVILLE, TENN.

STATION: 105+60 TO STATION: 157+41

MILE POST: TO MILE POST:

OFFICE OF V.P. & C.E. CHICAGO, ILL.

SCALE: 1 in. = 100 Ft. 1972

V-I-A 16

ALL THE PROPERTY ON THIS SHEET CONVEYED BY THE T.C. RY. CO. TO THE I.C.R.R. CO. BY DEED DATED MARCH 18, 1969, FILED FOR RECORDS MARCH 21, 1969 IN DAVIDSON COUNTY, TENN. AND RECORDED IN BOOK 4319, PAGE 138-181 AS DOCUMENT NO. A34517.

BOOK 63